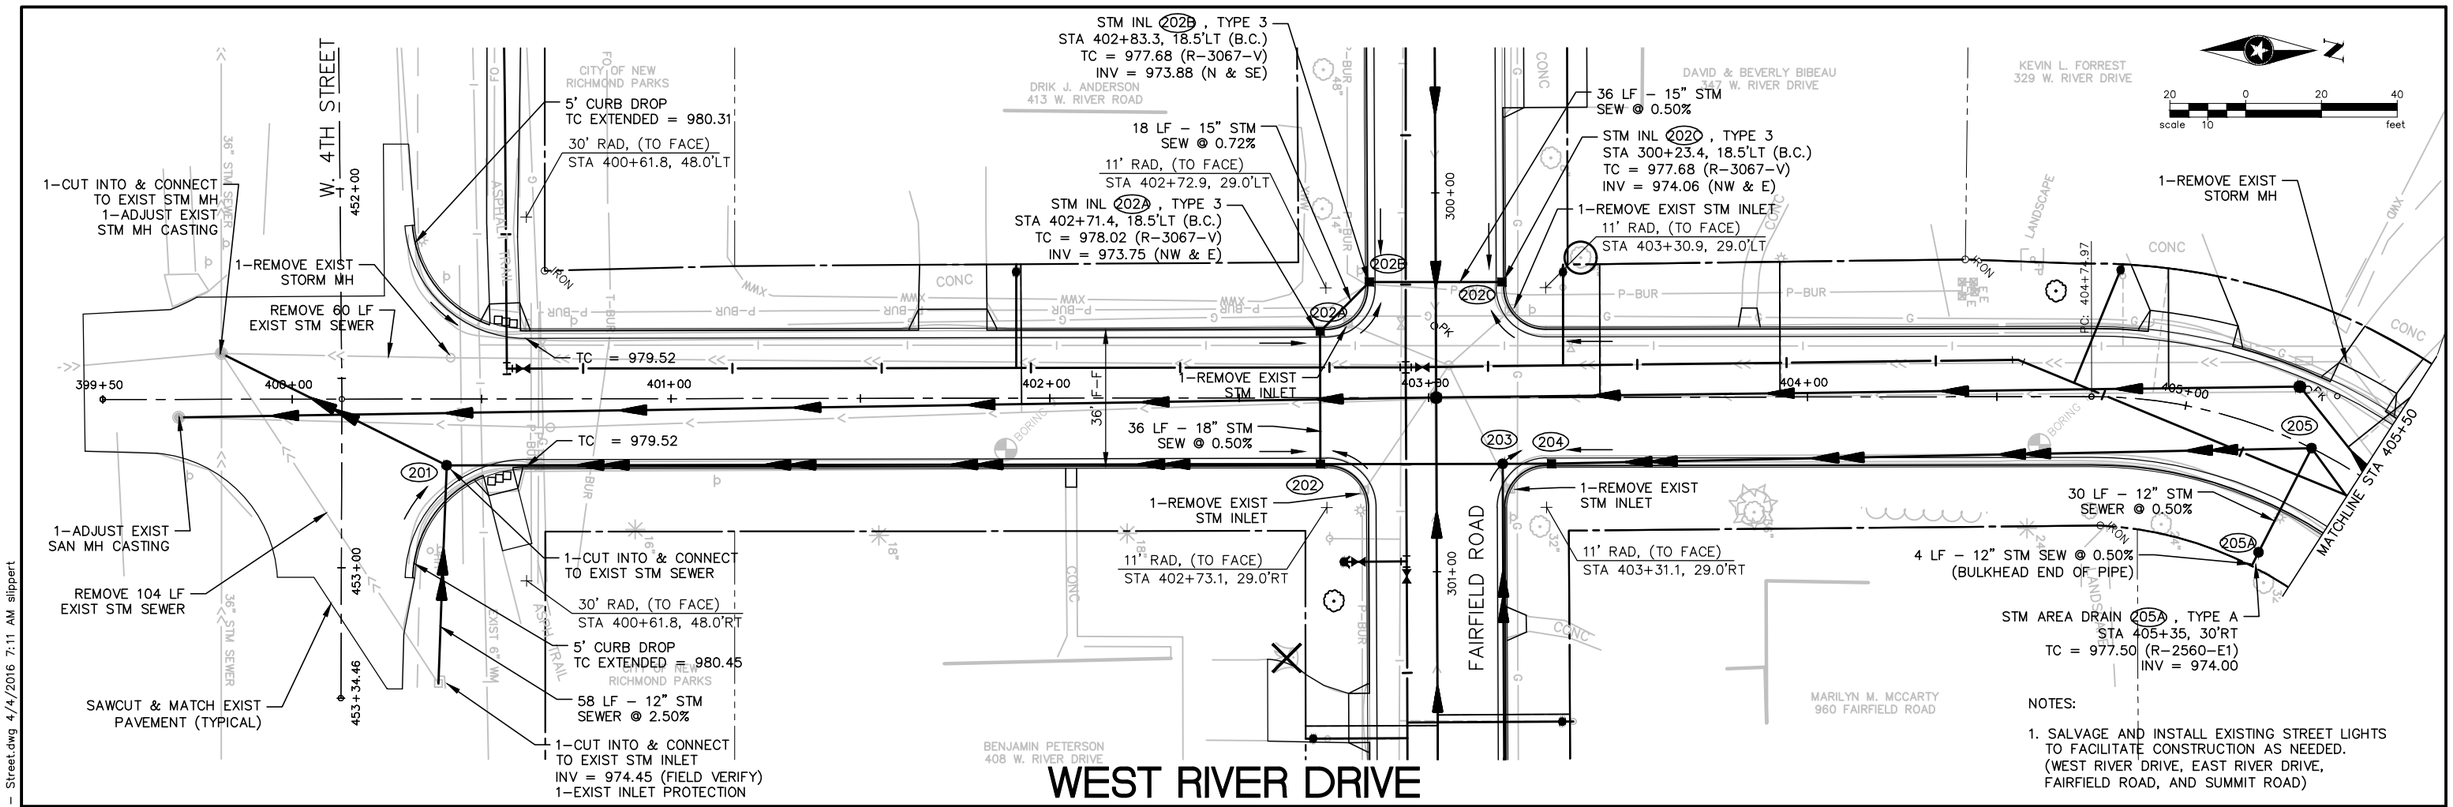

NOTES:

1. SALVAGE AND INSTALL EXISTING STREET LIGHTS TO FACILITATE CONSTRUCTION AS NEEDED. (WEST RIVER DRIVE, EAST RIVER DRIVE, FAIRFIELD ROAD, AND SUMMIT ROAD)

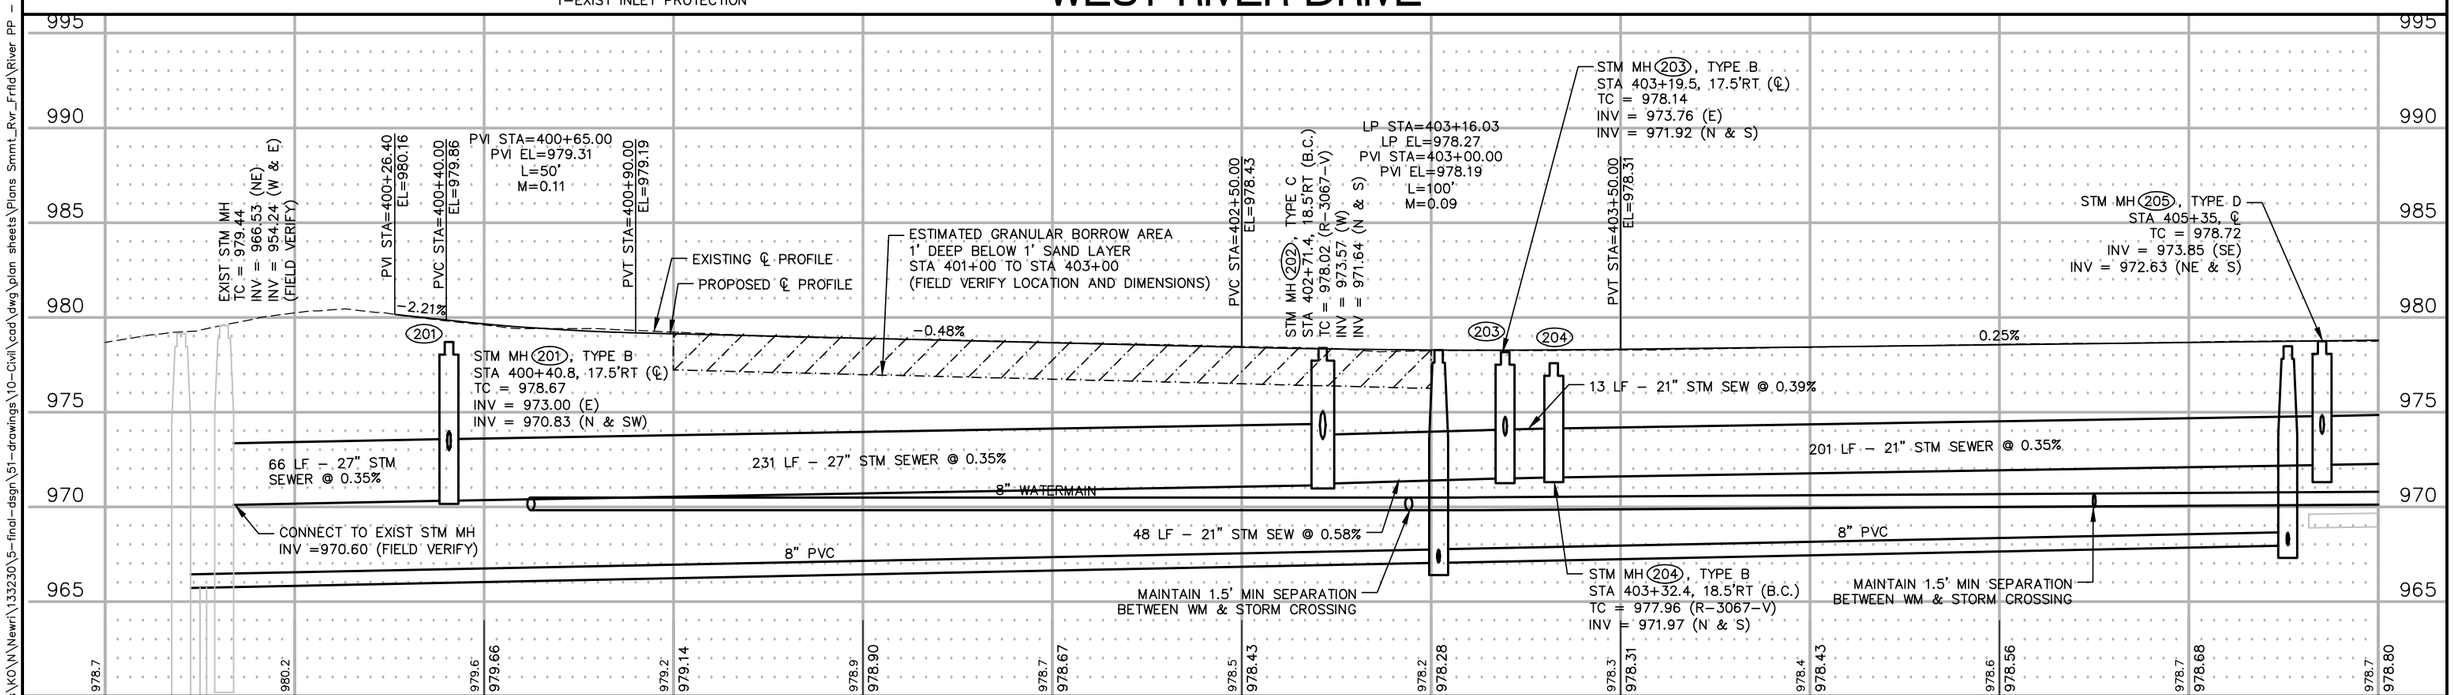

DRAWN BY: SJL	NO.	BY	DATE	REVISIONS
DESIGNER: RER				
CHECKED BY: DFS				
DESIGN TEAM				

SEH
PHONE: 715.246.9906
156 HIGH STREET
SUITE 300
NEW RICHMOND, WI 54017
www.sehinc.com

2016 STREET AND UTILITY IMPROVEMENTS
NEW RICHMOND, WISCONSIN

STREET AND STORM SEWER
PLAN AND PROFILE
WEST RIVER DRIVE

FILE NO. NEWRI-133230
DATE 03-31-2016

\\SEHNR\Projects\KO\N\Newri\133230\5-final-dsgn\51-drawings\10-Civil\cad\dwg\plan sheets\Plans Smmt_Rvr_Frfld\River PP - Street.dwg 4/4/2016 7:11 AM slippert

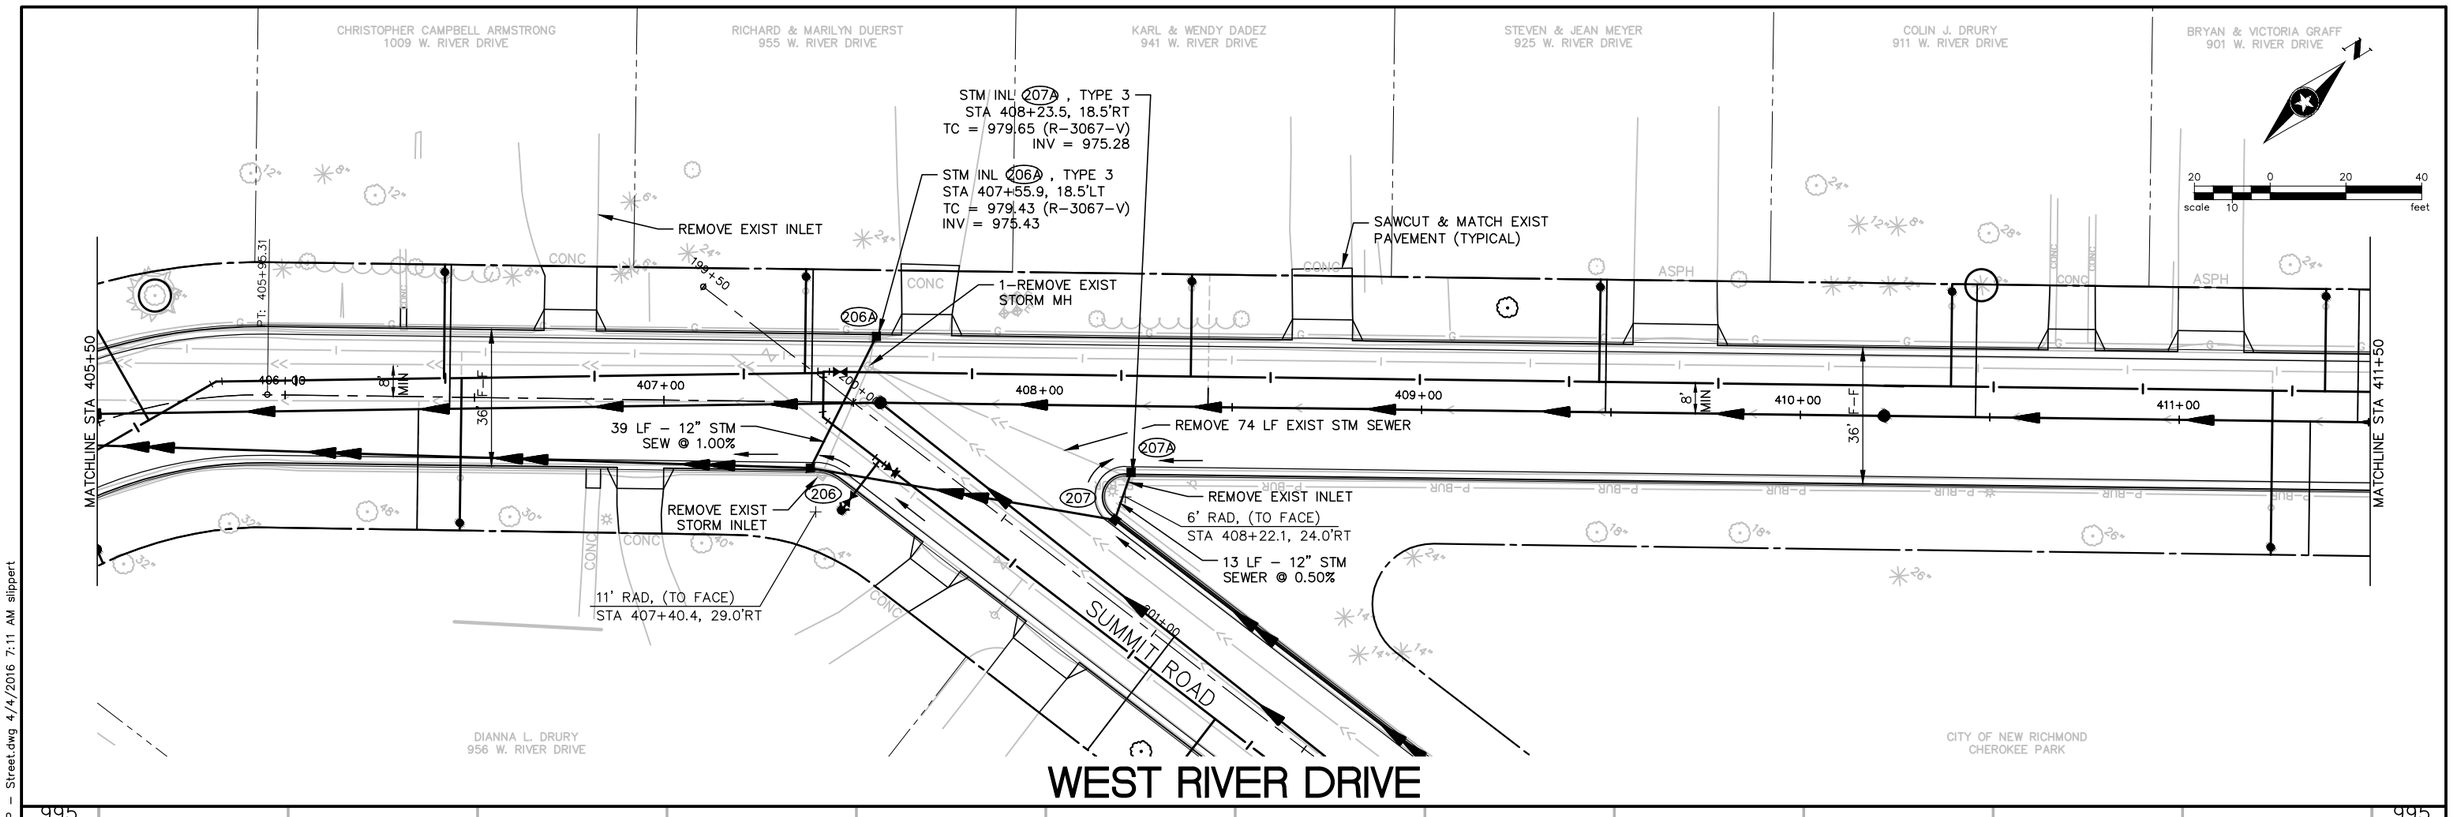

DRAWN BY: SJL	NO.	BY	DATE	REVISIONS
DESIGNER: RER				
CHECKED BY: DFS				
DESIGN TEAM				

SEH
PHONE: 715.246.9906
156 HIGH STREET
SUITE 300
NEW RICHMOND, WI 54017
www.sehinc.com

2016 STREET AND UTILITY IMPROVEMENTS
NEW RICHMOND, WISCONSIN

STREET AND STORM SEWER PLAN AND PROFILE WEST RIVER DRIVE

FILE NO. NEWRI-133230

DATE 03-31-2016

\\SEHNR\Projects\KO\N\Newri\133230\5-final-dsgn\51-drawings\10-Civil\cad\dwg\plan sheets\Plans Smmt_Rvr_Frfld\River PP - Street.dwg 4/4/2016 7:11 AM slippert

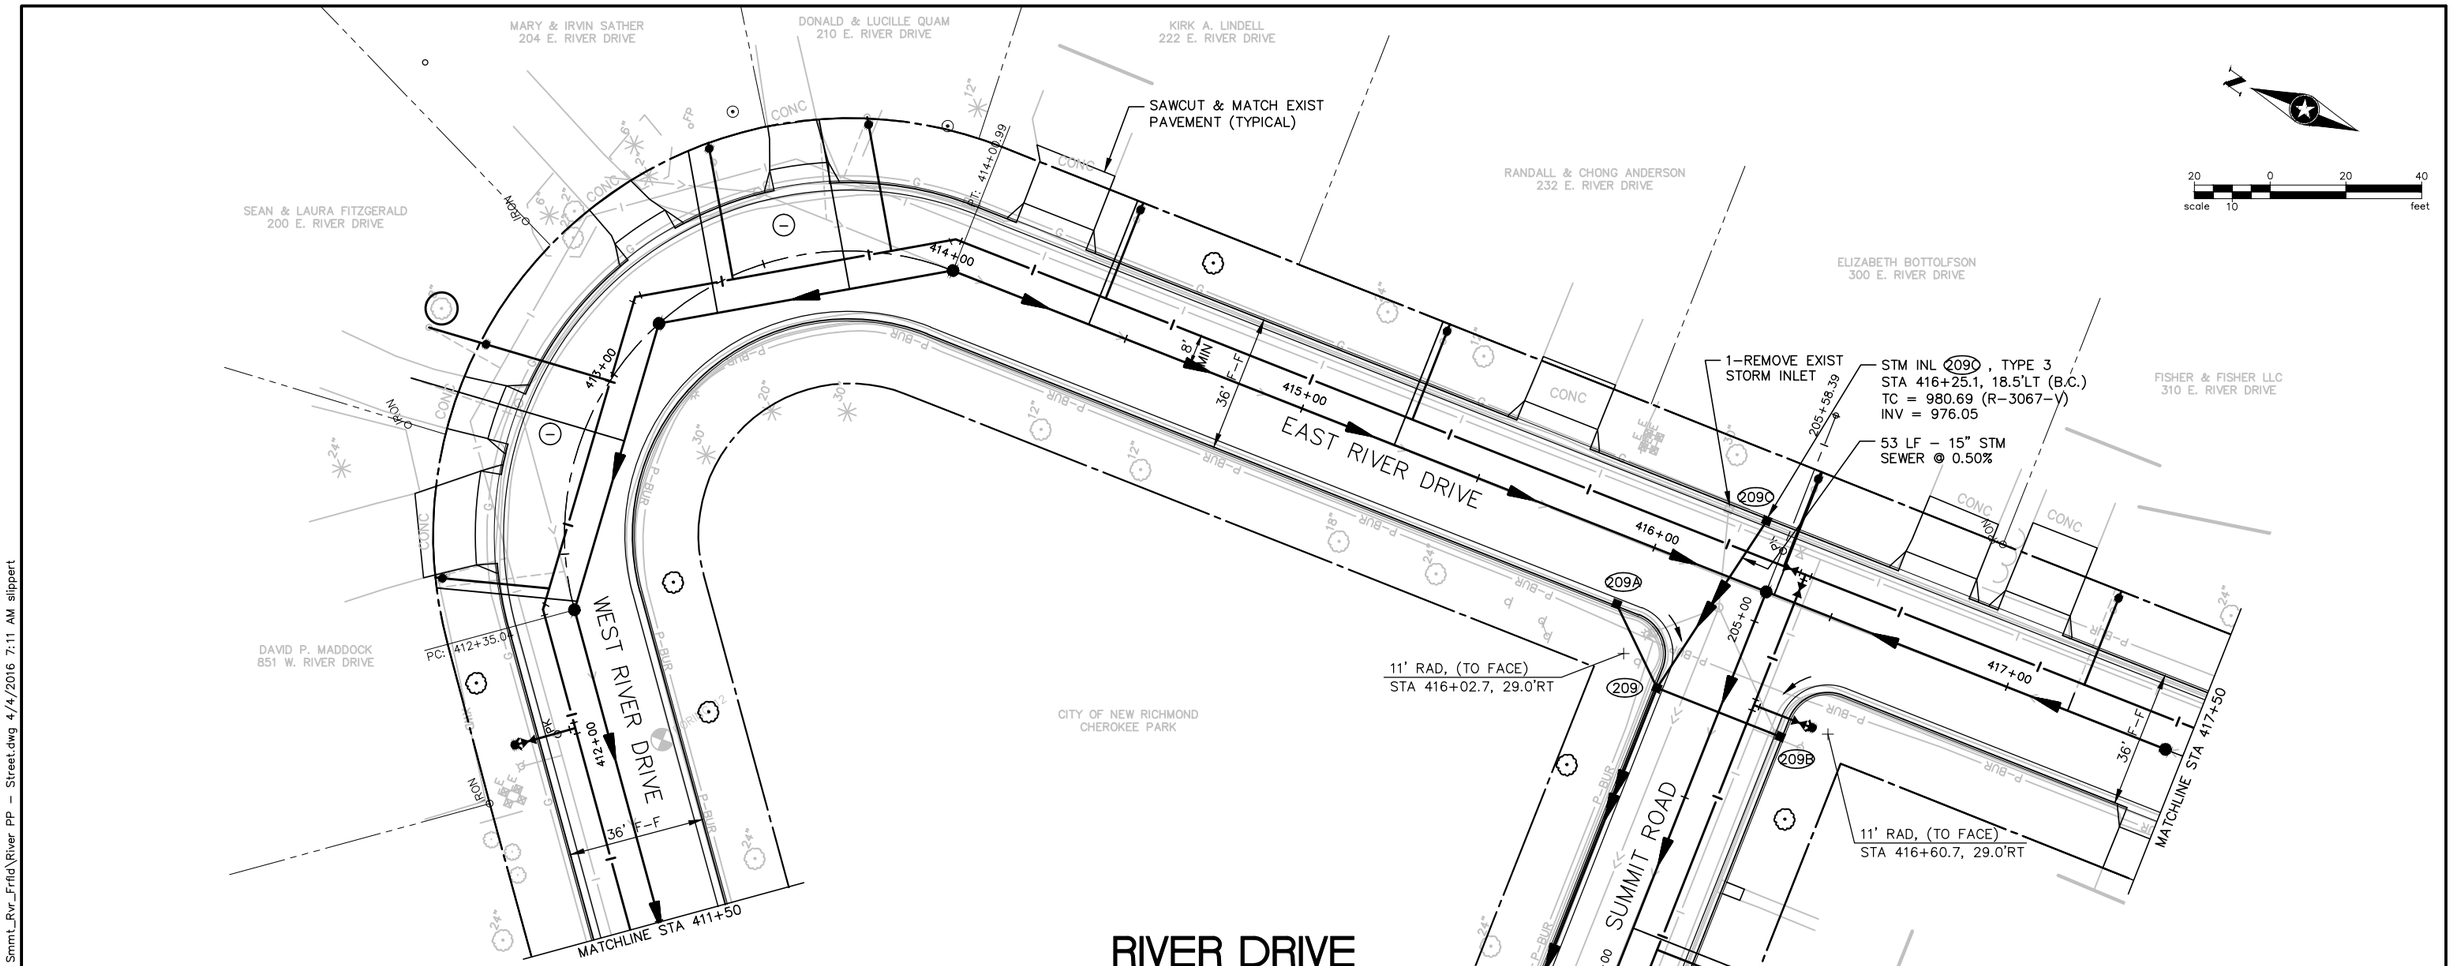

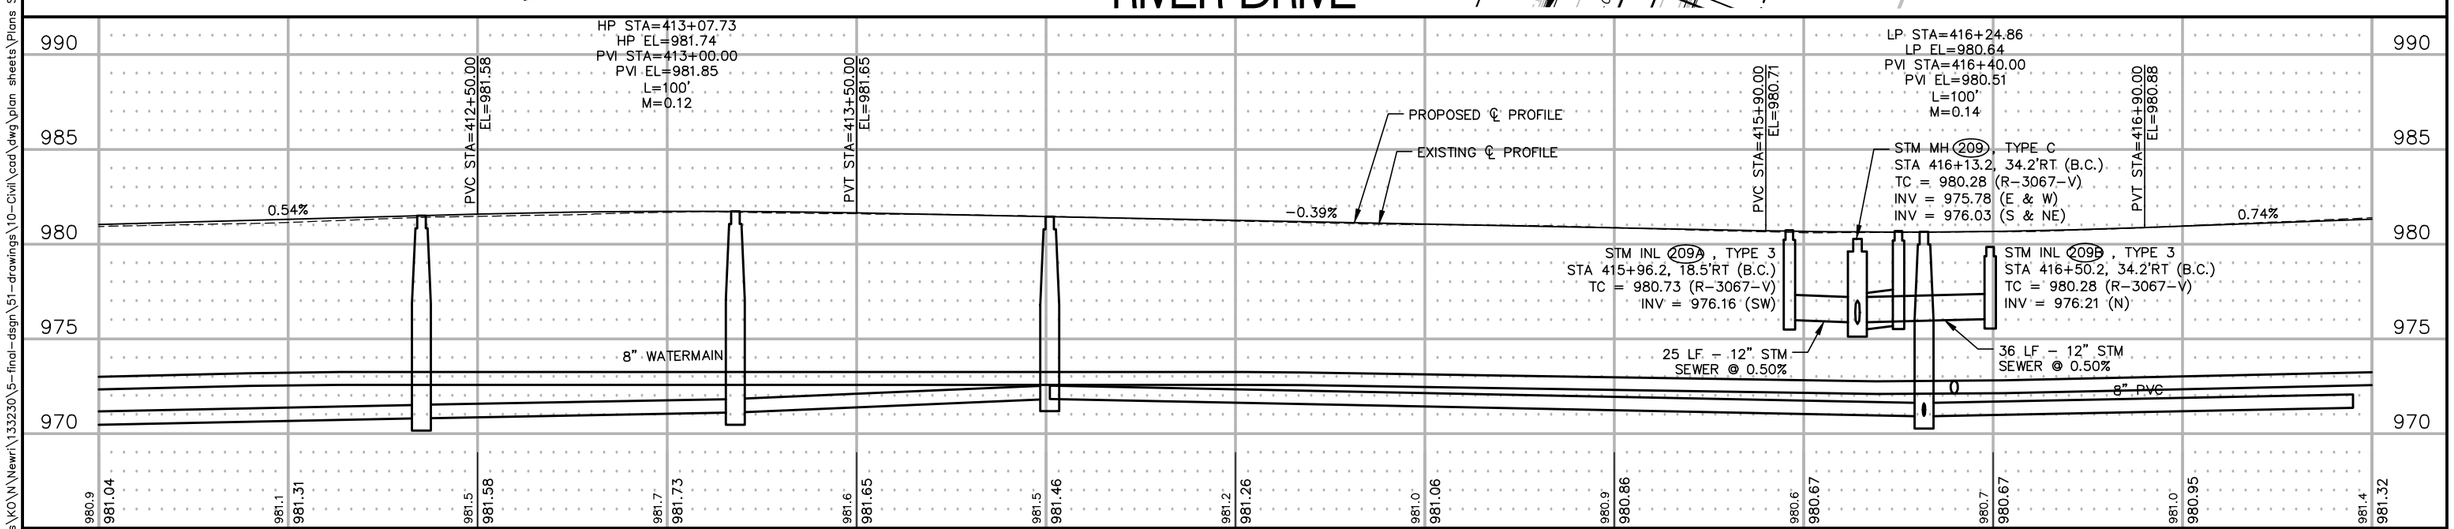

DRAWN BY: SJL				
DESIGNER: RER				
CHECKED BY: DFS				
DESIGN TEAM	NO.	BY	DATE	REVISIONS

SEH
PHONE: 715.246.9906
156 HIGH STREET
SUITE 300
NEW RICHMOND, WI 54017
www.sehinc.com

2016 STREET AND UTILITY IMPROVEMENTS
NEW RICHMOND, WISCONSIN

STREET AND STORM SEWER PLAN AND PROFILE RIVER DRIVE

FILE NO. NEWRI-133230

DATE 03-31-2016

41 / 121

\\SEHNR\Projects\KO\N\Newri\133230\5-final-dsgn\51-drawings\10-Civil\cad\dwg\plan sheets\Plans Smmt_Rvr_Frfld\River PP - Street.dwg 4/4/2016 7:11 AM slippert

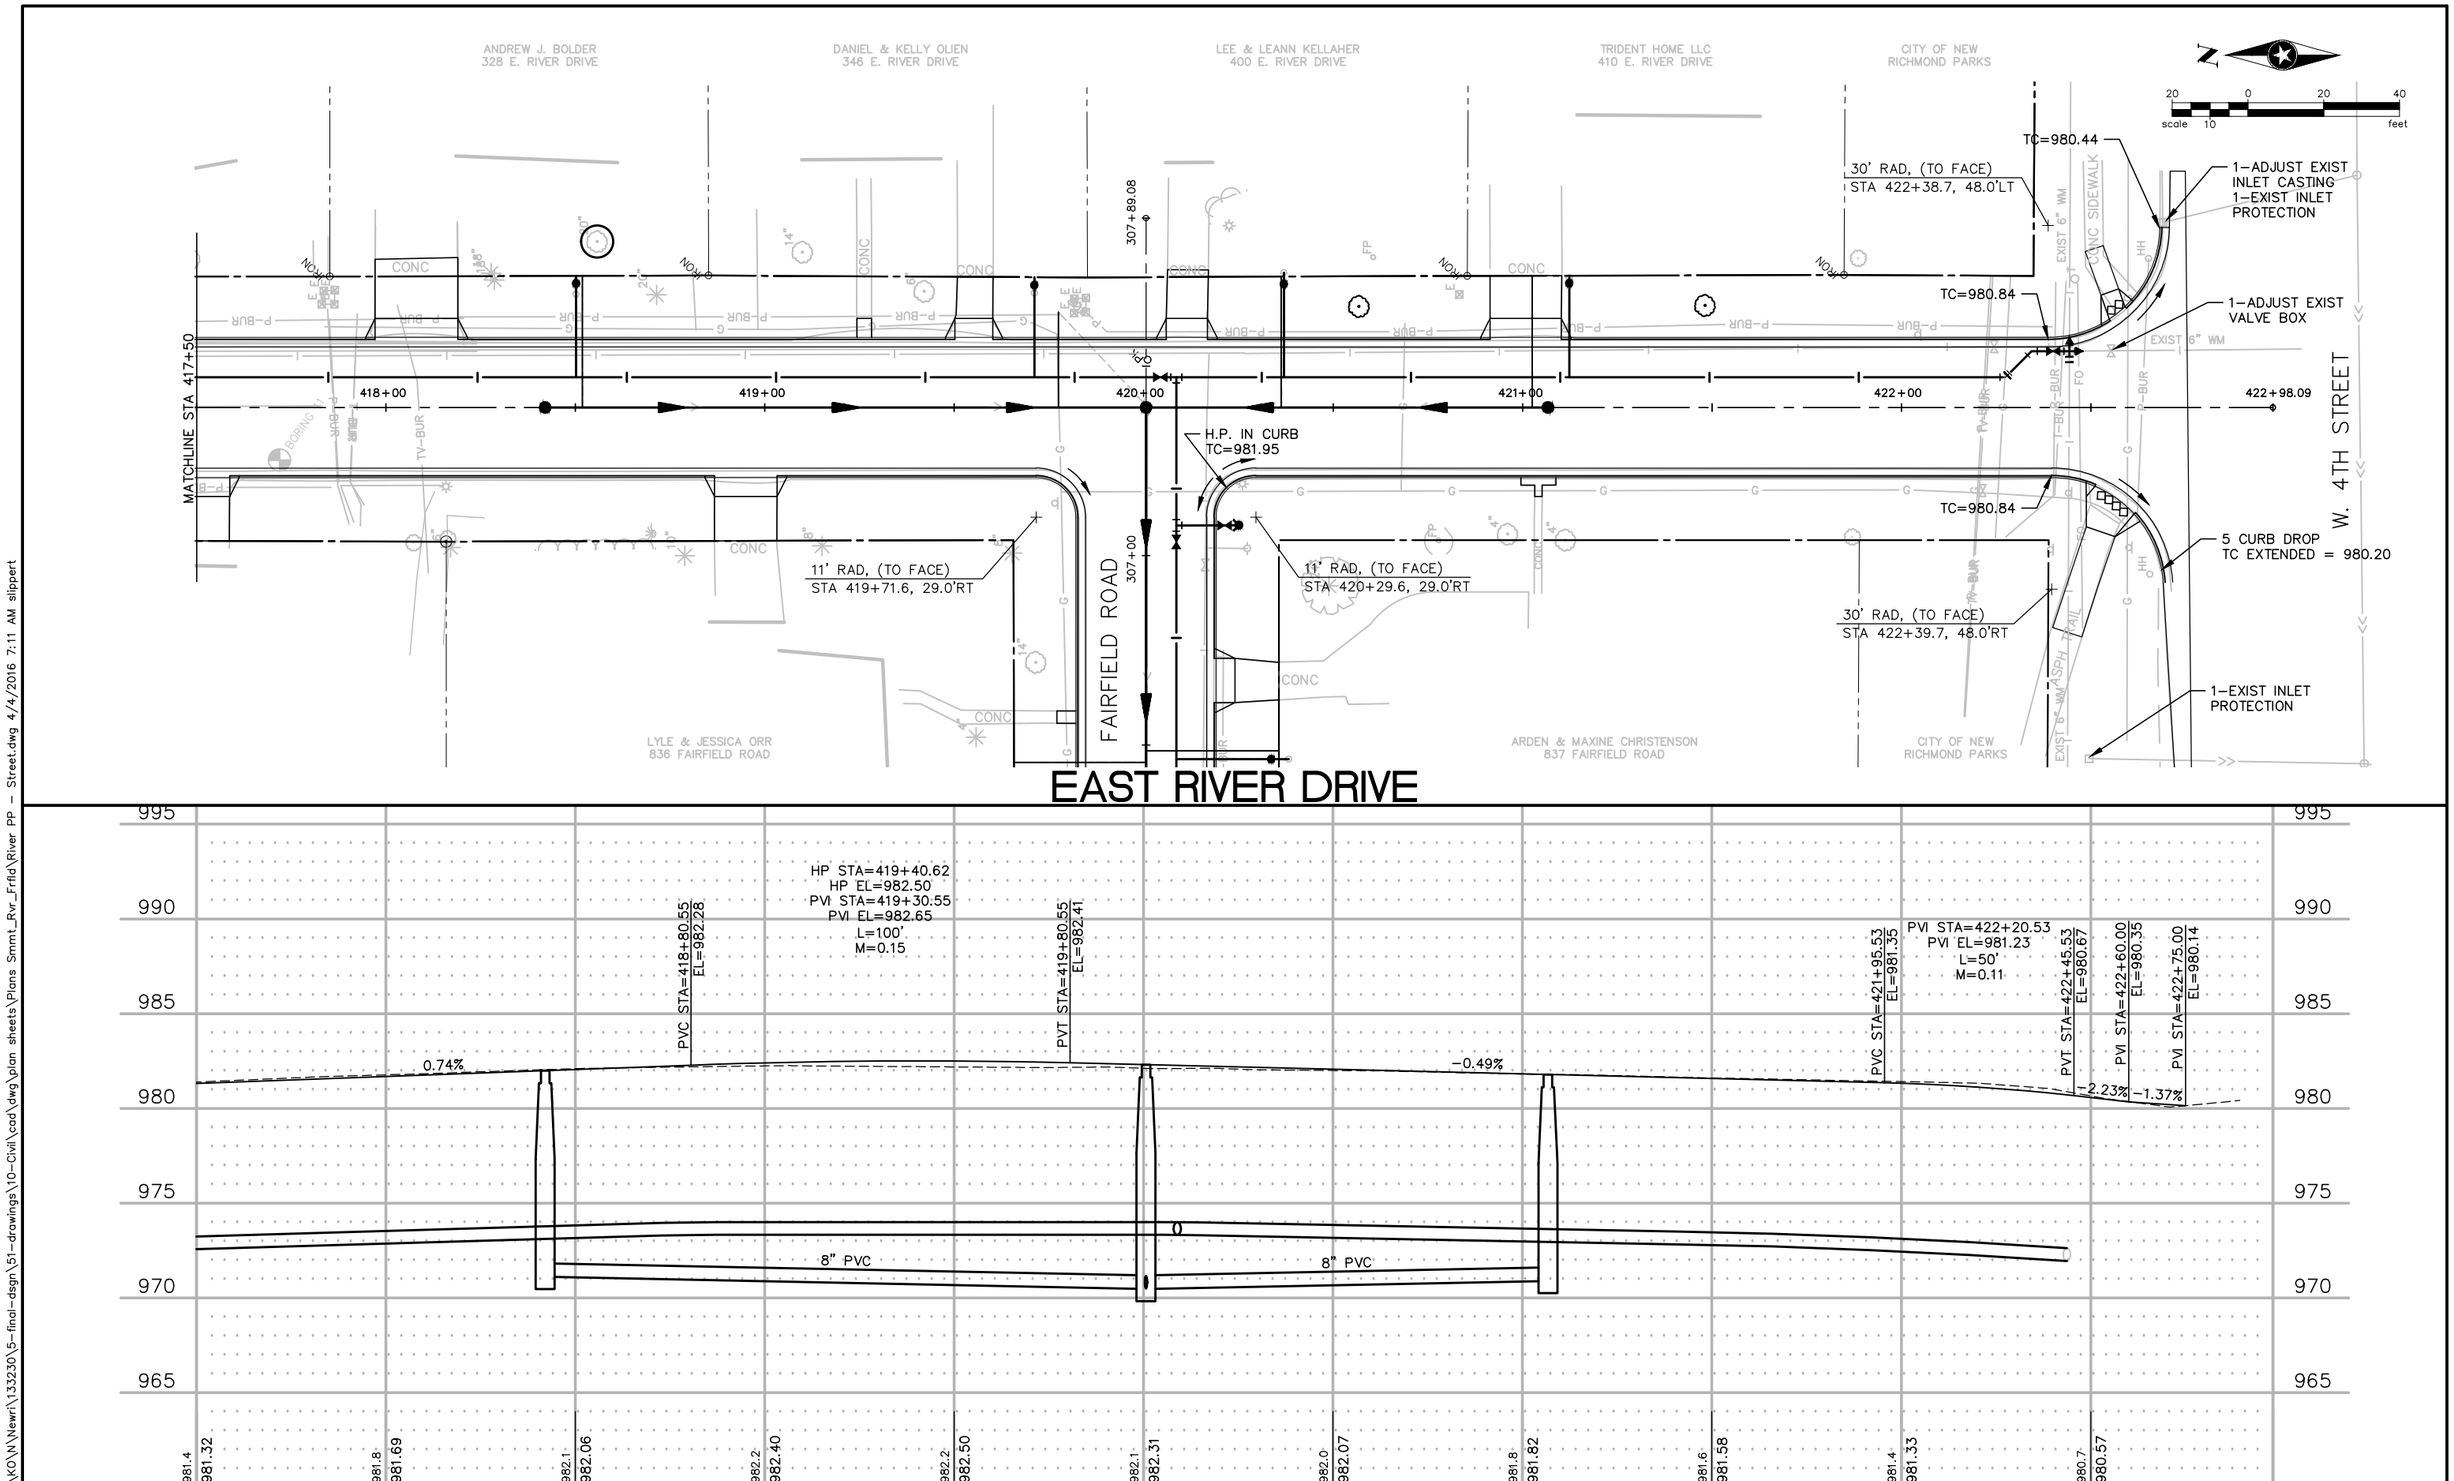

DRAWN BY: SJL				
DESIGNER: RER				
CHECKED BY: DFS				
DESIGN TEAM	NO.	BY	DATE	REVISIONS

SEH
PHONE: 715.246.9906
156 HIGH STREET
SUITE 300
NEW RICHMOND, WI 54017
www.sehinc.com

2016 STREET AND UTILITY IMPROVEMENTS
NEW RICHMOND, WISCONSIN

STREET AND STORM SEWER
PLAN AND PROFILE
EAST RIVER DRIVE

FILE NO. NEWRI-133230

DATE 03-31-2016

\\SEHNR\Projects\KO\N\Newri\133230\5-final-dsgn\51-drawings\10-Civil\cad\dwg\plan sheets\Plans Smmt_Rvr_Frfld\River PP - Street.dwg 4/4/2016 7:11 AM slippert

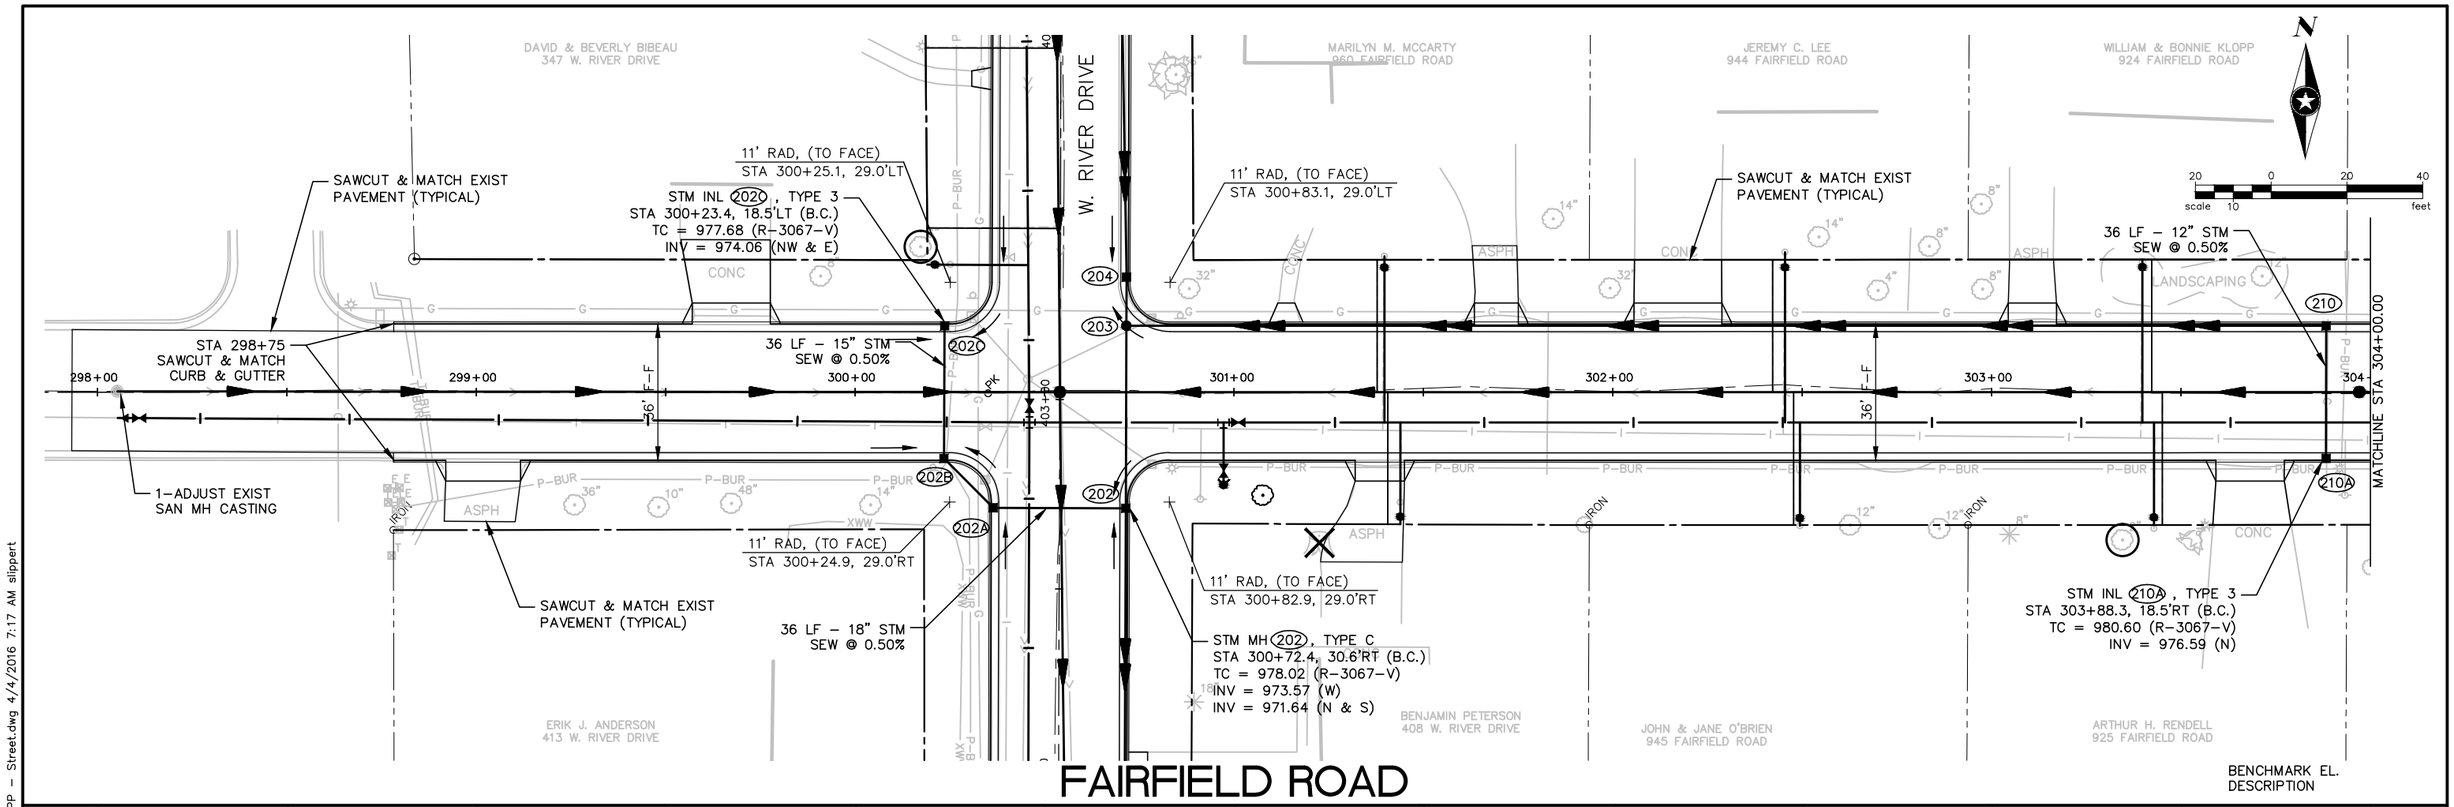

FAIRFIELD ROAD

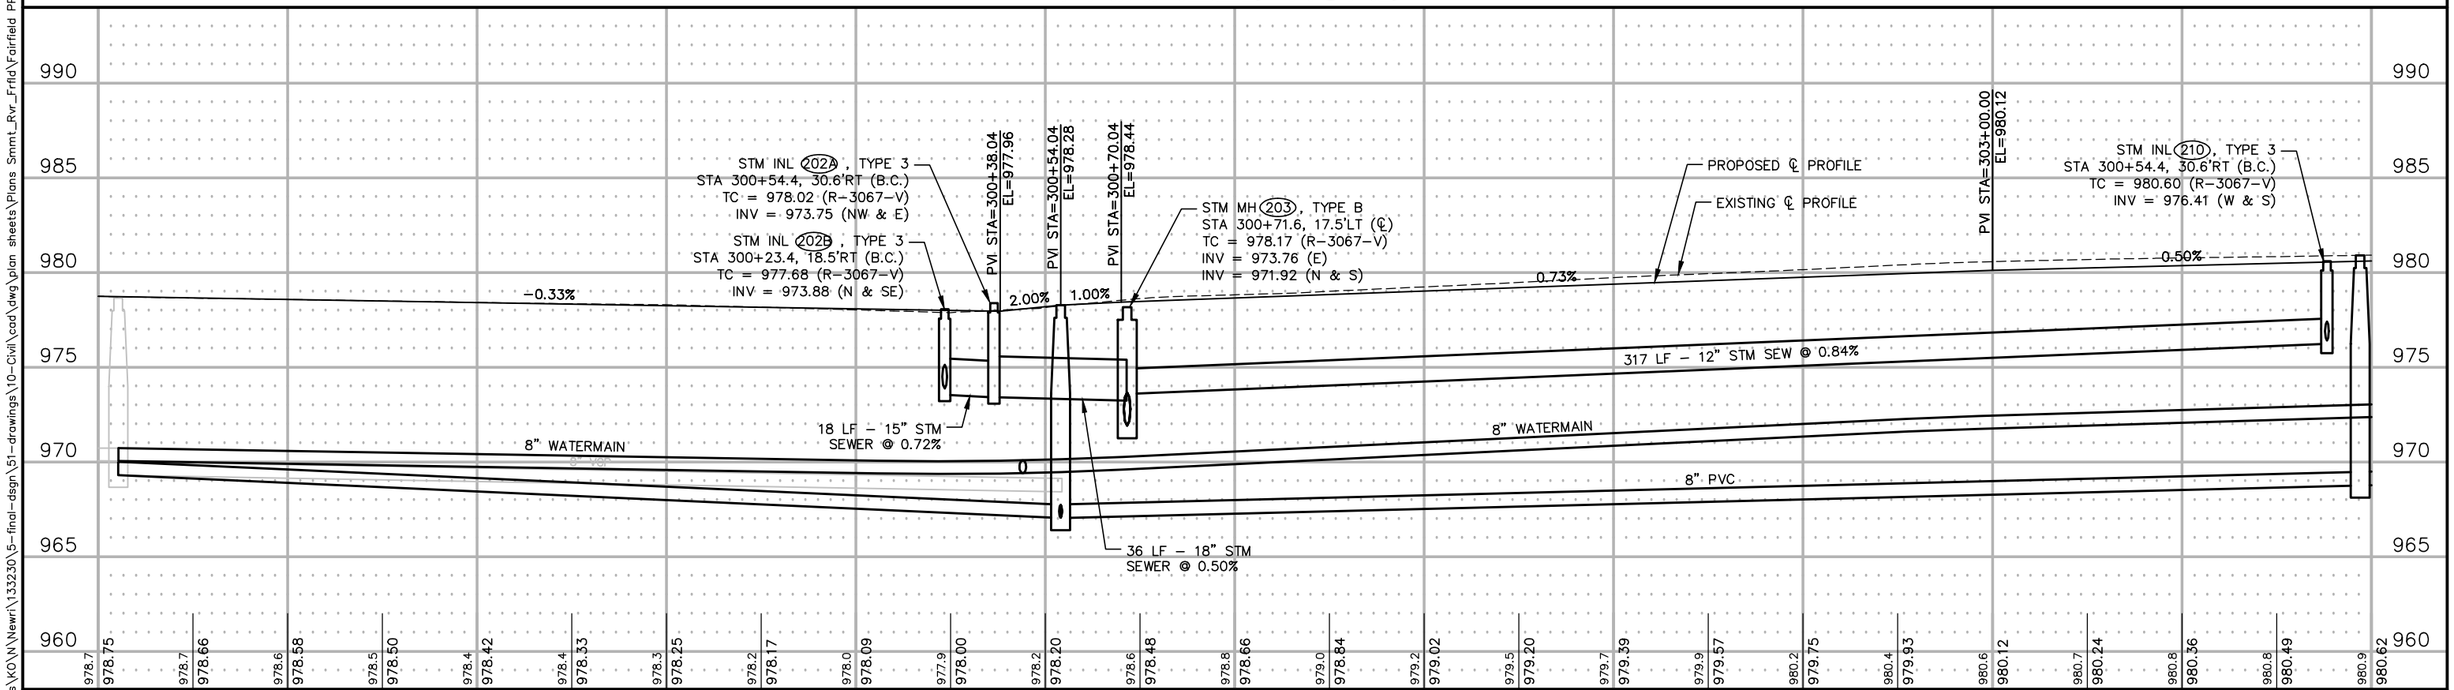

DESIGN TEAM			
DRAWN BY: SJL			
DESIGNER: RER			
CHECKED BY: DFS			
	NO.	BY	DATE

REVISIONS

SEH
PHONE: 715.246.9906
156 HIGH STREET
SUITE 300
NEW RICHMOND, WI 54017
www.sehinc.com

2016 STREET AND UTILITY IMPROVEMENTS
NEW RICHMOND, WISCONSIN

STREET AND STORM SEWER
PLAN AND PROFILE
FAIRFIELD ROAD

FILE NO. NEWRI-133230

DATE 03-31-2016

\\SEHNR\Projects\KO\N\Newri\133230\5-final-dsgn\51-drawings\10-Civil\cad\dwg\plan sheets\Plans Smmt_Rvr_Frfld\Fairfield PP - Street.dwg 4/4/2016 7:17 AM slippert

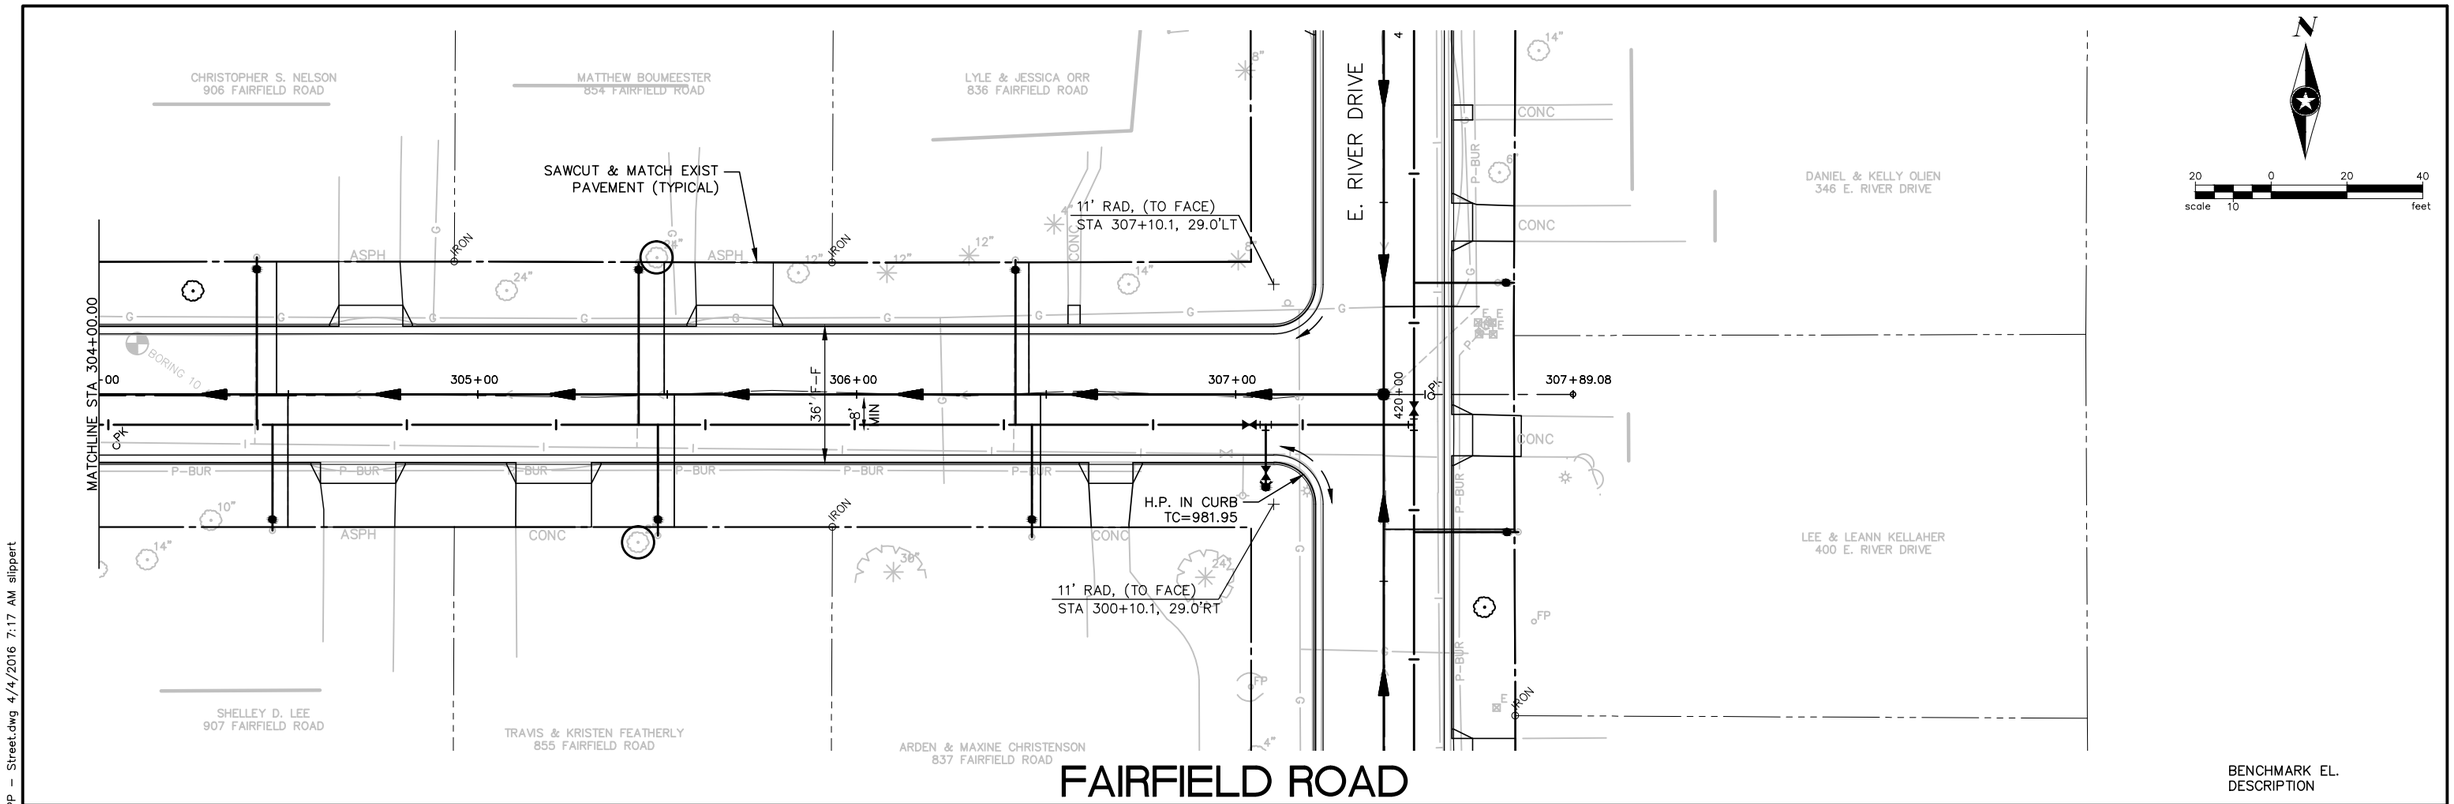

\\SEHNR\Projects\KON\Newri\133230\5-final-dsgn\51-drawings\10-Civil\cad\dwg\plan sheets\Plans Smmt_Rvr_Frfld\Fairfield PP - Street.dwg 4/4/2016 7:17 AM slippert

DRAWN BY:	SJL		
DESIGNER:	RER		
CHECKED BY:	DFS		
DESIGN TEAM	NO.	BY	DATE

REVISIONS

SEH
PHONE: 715.246.9906
156 HIGH STREET
SUITE 300
NEW RICHMOND, WI 54017
www.sehinc.com

2016 STREET AND UTILITY IMPROVEMENTS NEW RICHMOND, WISCONSIN

STREET AND STORM SEWER PLAN AND PROFILE FAIRFIELD ROAD

FILE NO. NEWRI-133230

DATE 03-31-2016

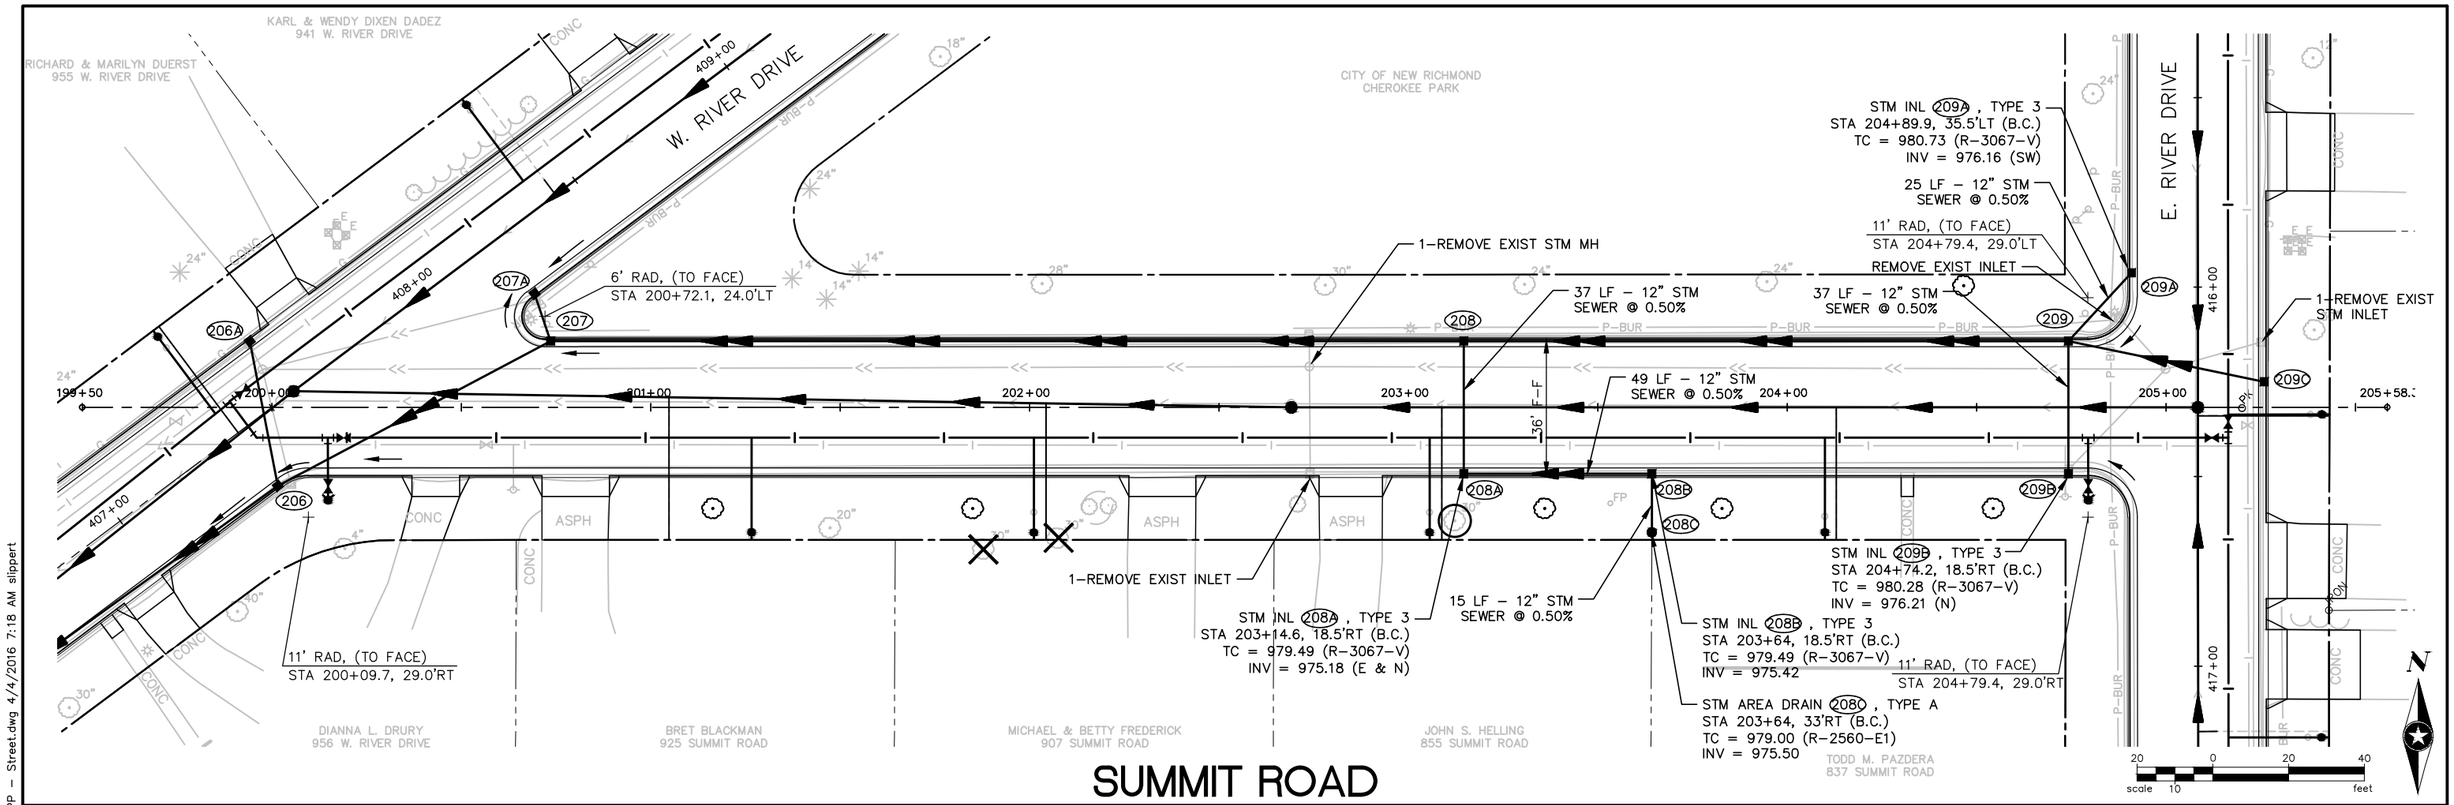

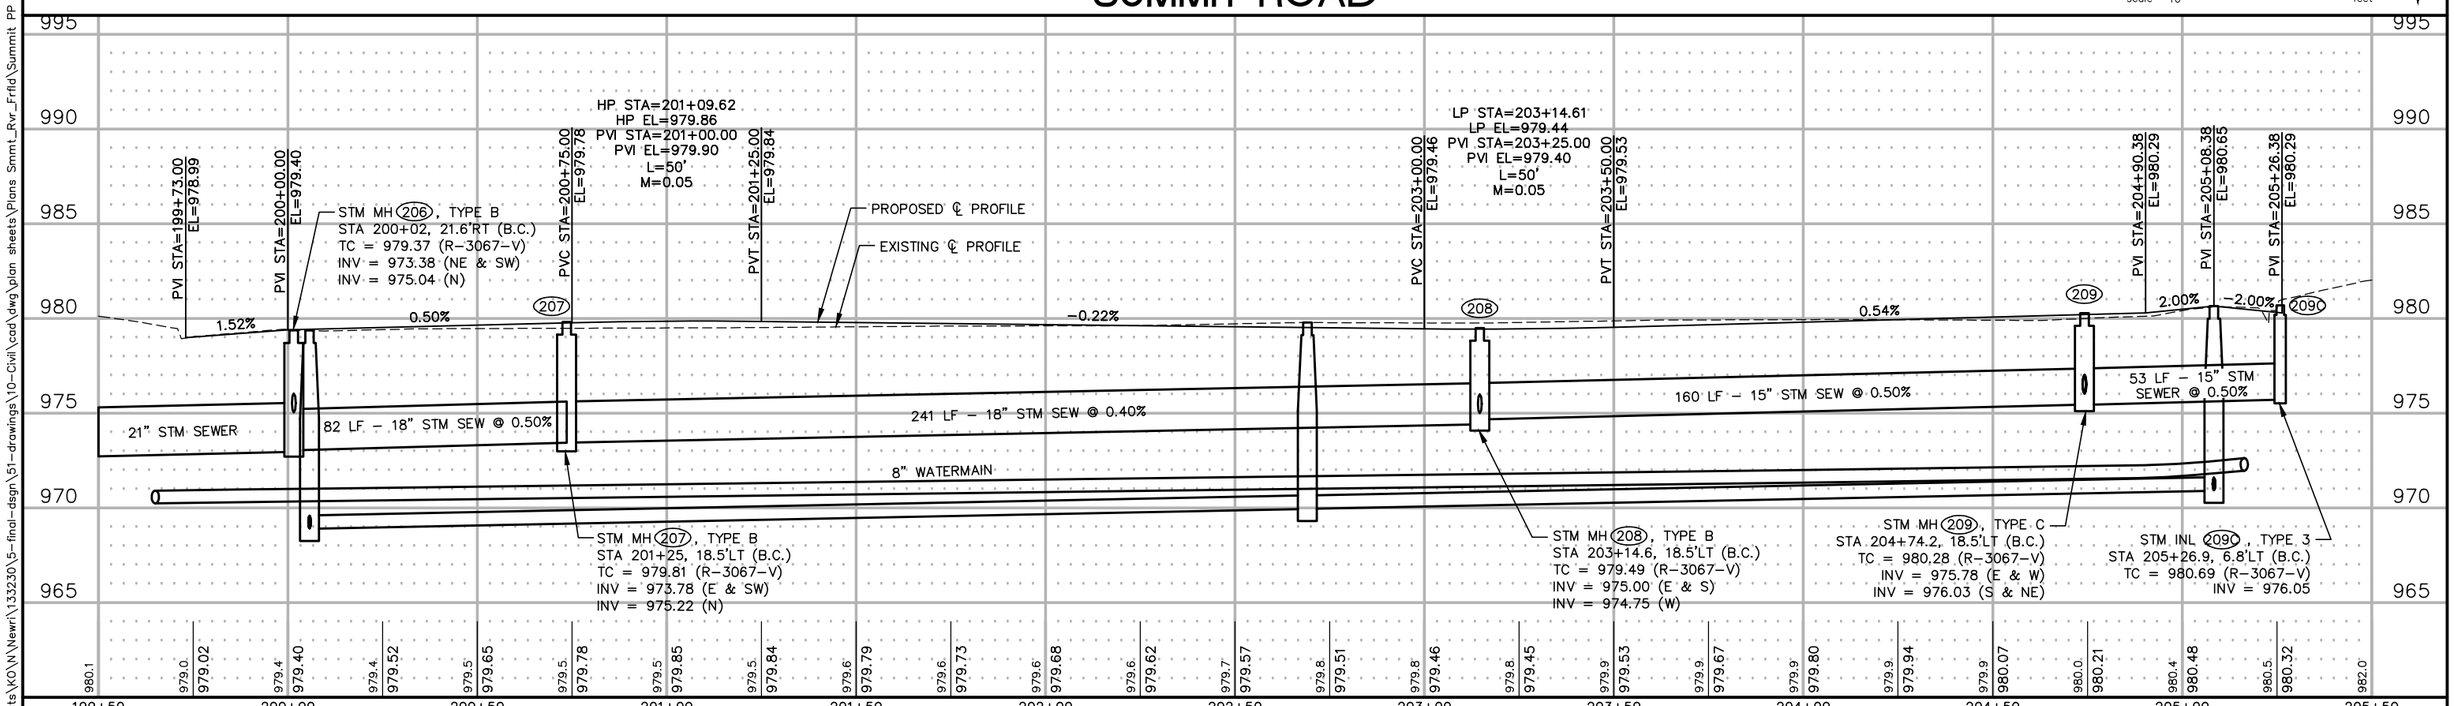

DRAWN BY:	SJL
DESIGNER:	RER
CHECKED BY:	DFS
DESIGN TEAM	

NO.	BY	DATE	REVISIONS

SEH
PHONE: 715.246.9906
156 HIGH STREET
SUITE 300
NEW RICHMOND, WI 54017
www.sehinc.com

2016 STREET AND UTILITY IMPROVEMENTS NEW RICHMOND, WISCONSIN

STREET AND STORM SEWER PLAN AND PROFILE SUMMIT ROAD

FILE NO. NEWRI-133230

DATE 03-31-2016

\\SEHNR\Projects\KO\N\Newri\133230\5-final-dsgn\51-drawings\10-Civil\cad\dwg\plan sheets\Plans Smmt_Rvr_Frfld\Summit PP - Street.dwg 4/4/2016 7:18 AM slippert