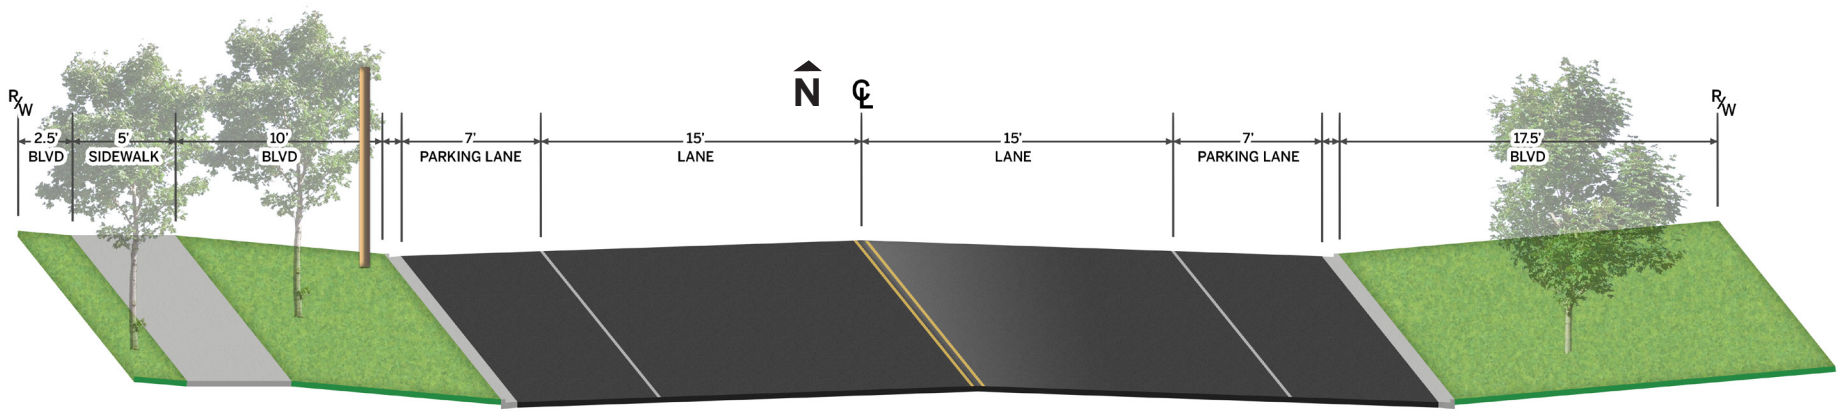

North Starr Avenue | Existing

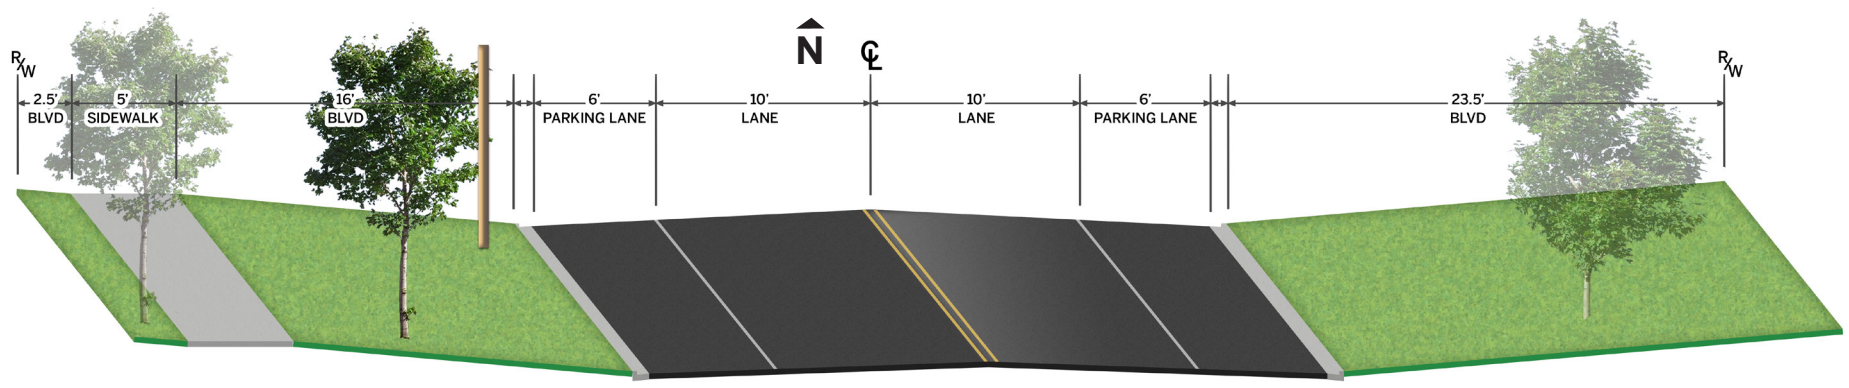

North Starr Avenue | Option 1

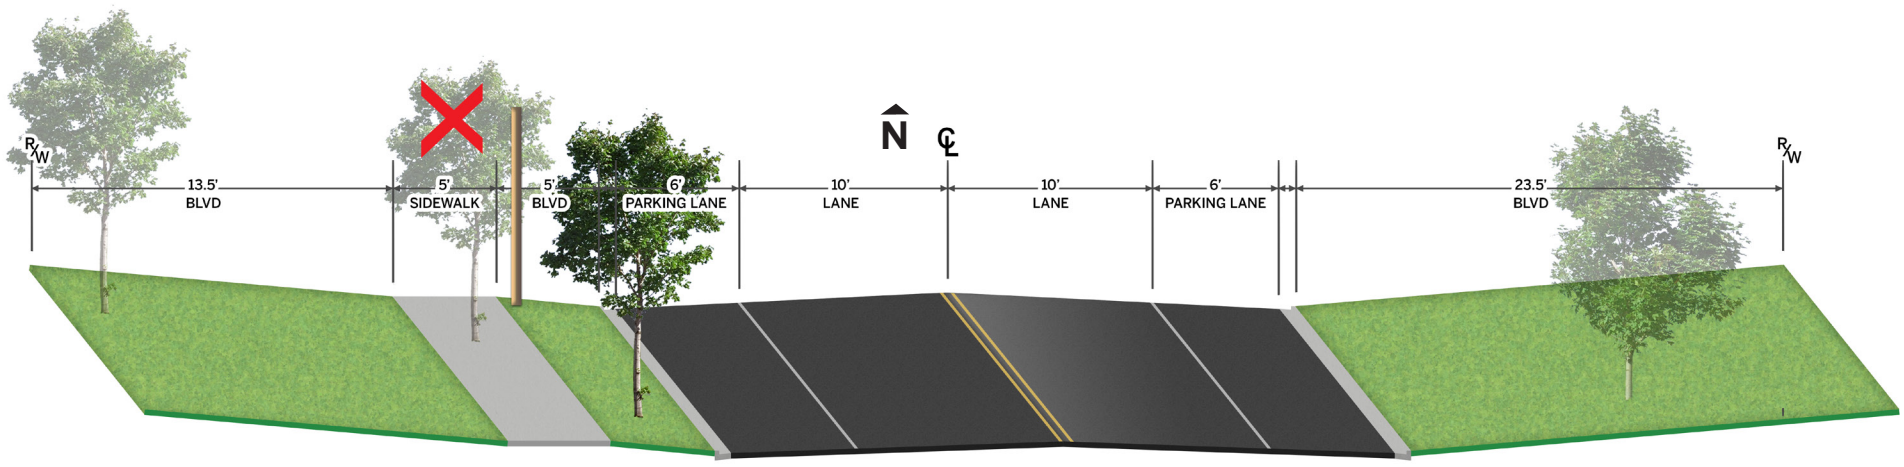

North Starr Avenue | Option 2

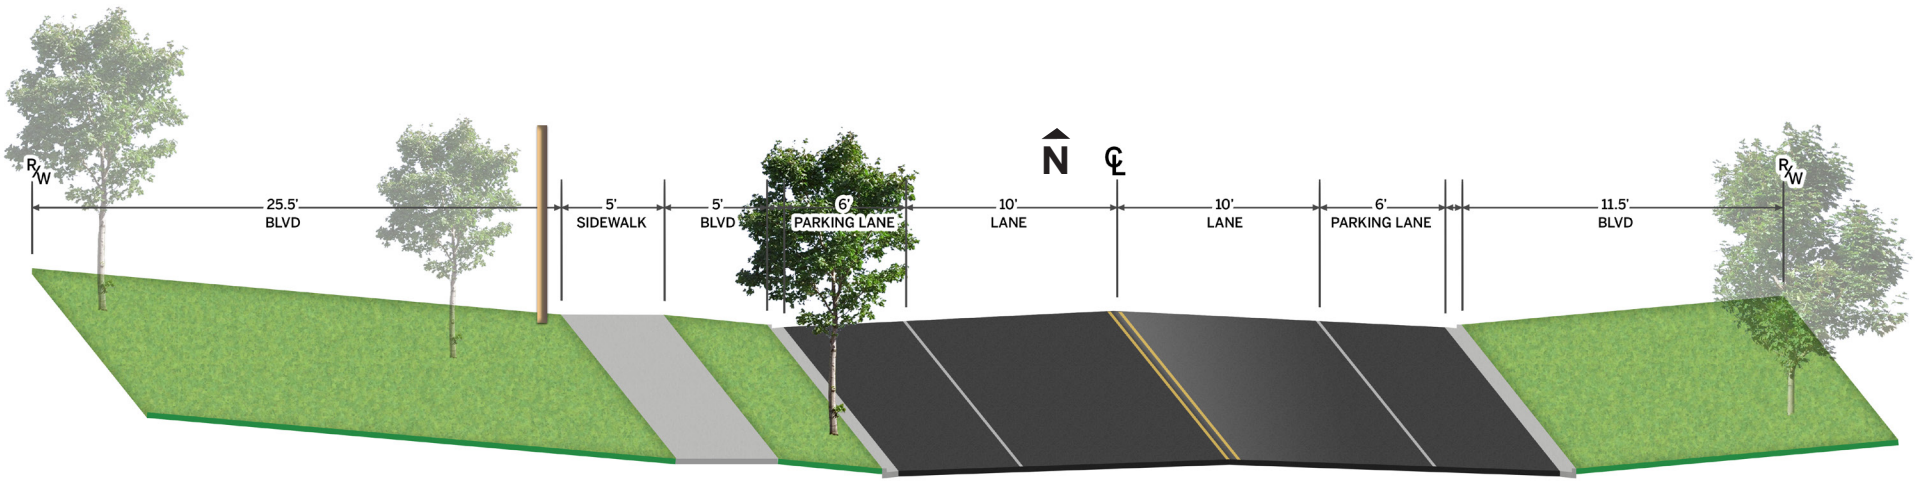

North Starr Avenue | Option 3